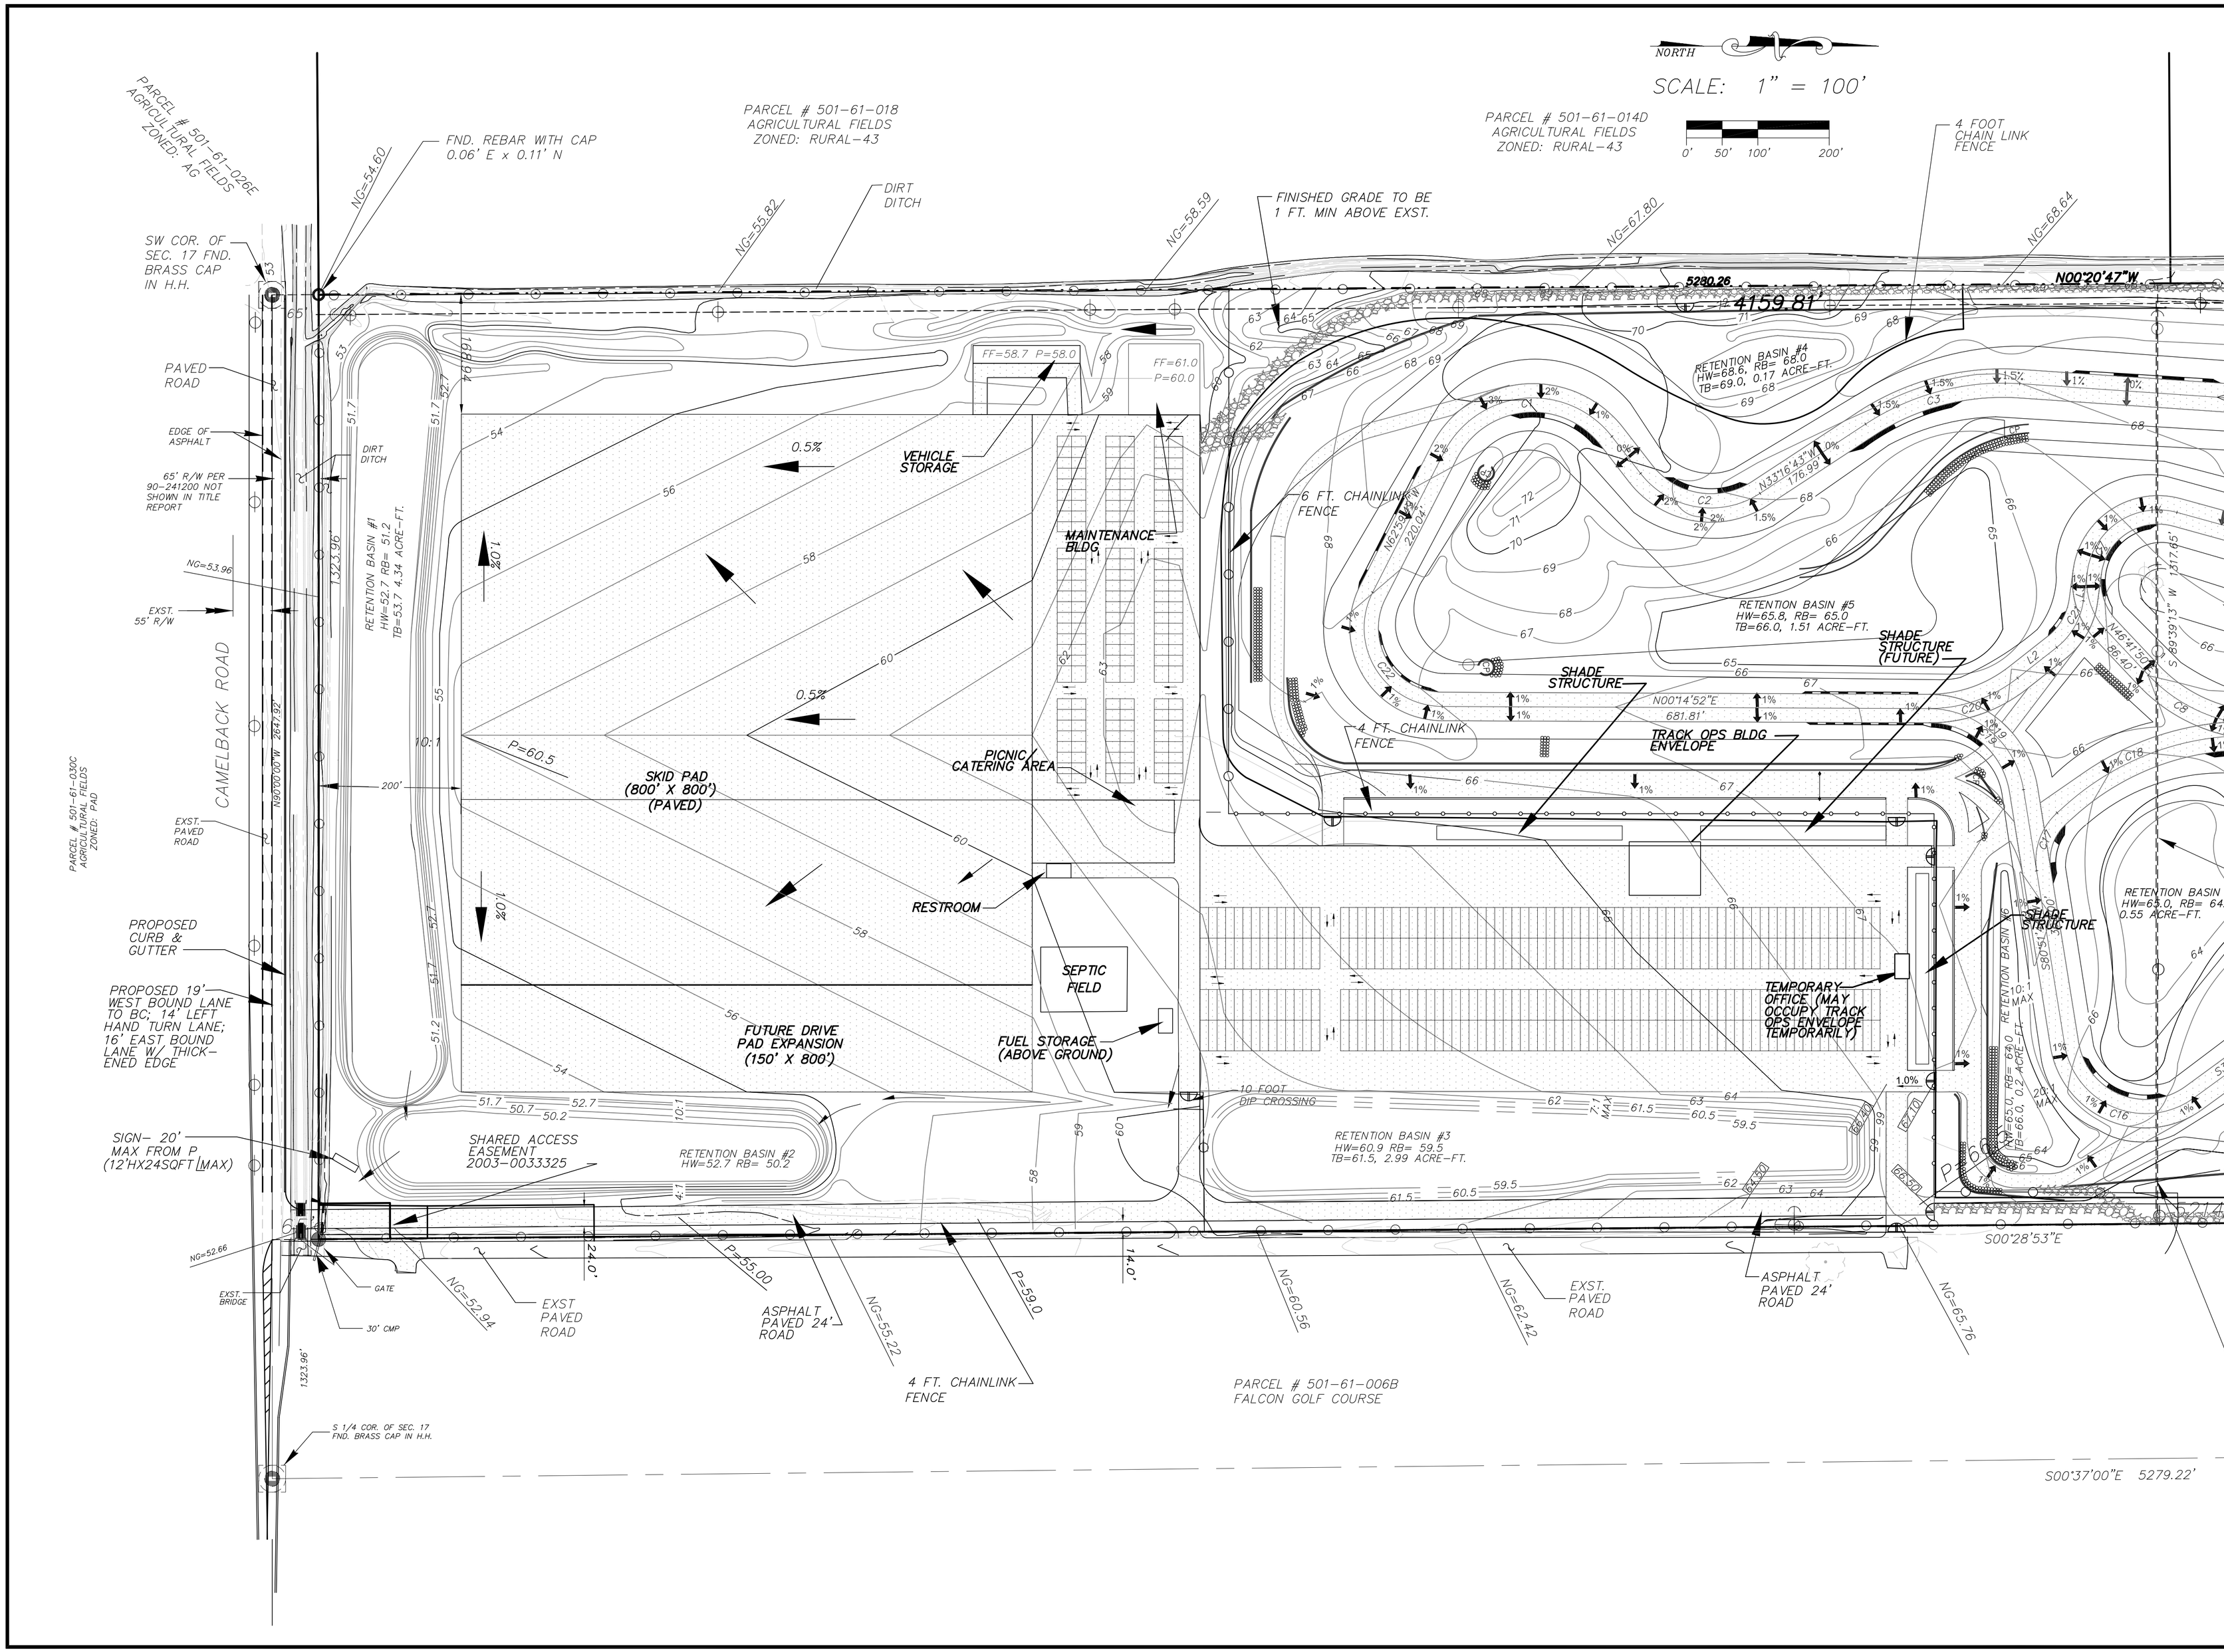

RED HAWK ENGINEERING
13411 N 59th Place
Scottsdale, Arizona 85254
Phone:(602) 788-4295
Fax: (602) 788-4985
rhawk@redhawkllc.com

ARIZONA MOTORSPORTS PARK

MARICOPA COUNTY, ARIZONA

CASE #Z2003115

JOB NO.	05-06
DATE	04-07-05
DESIGNED	SDP
DRAWN	JG
CHECKED	SDP
HORIZ. SCALE: 1"=	100'
VERT. SCALE: 1"=	N/A

SHEET 2 OF 4 SHEETS